



PAD-M1

12" W x 15.75" H x 3" D (NOMINAL)

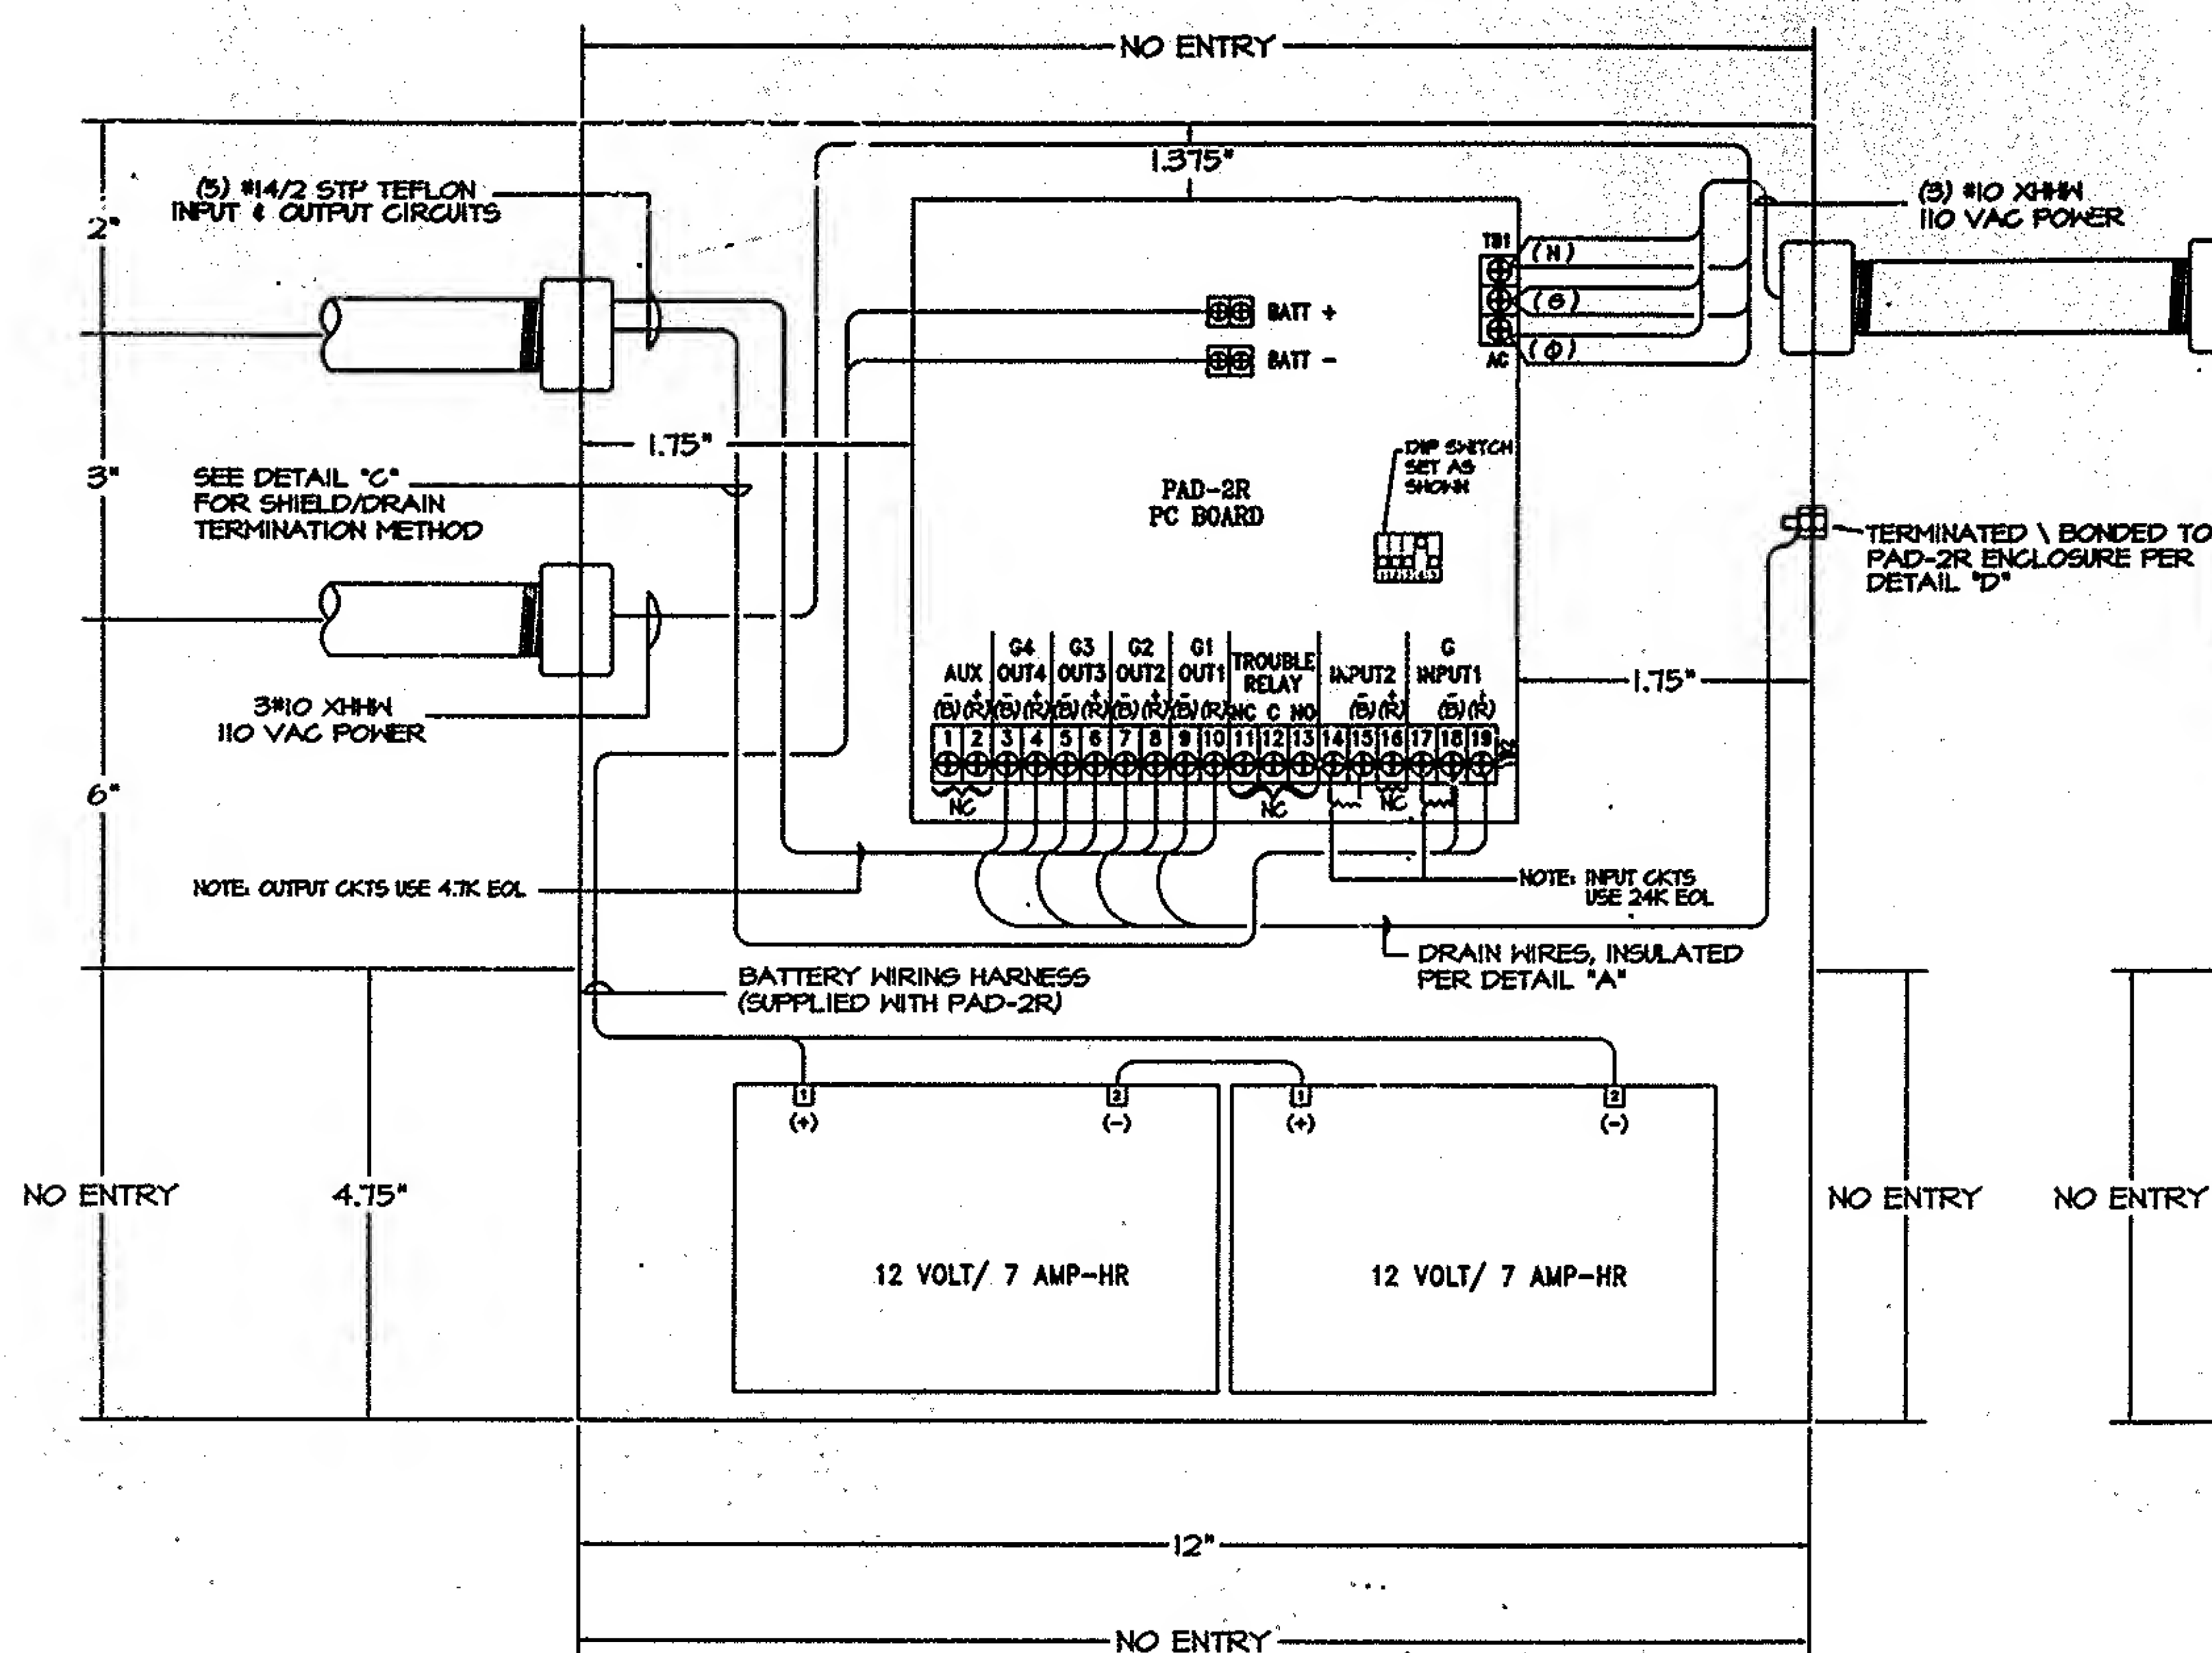

PAD-M2

12" W x 15.75" H x 3" D (NOMINAL)

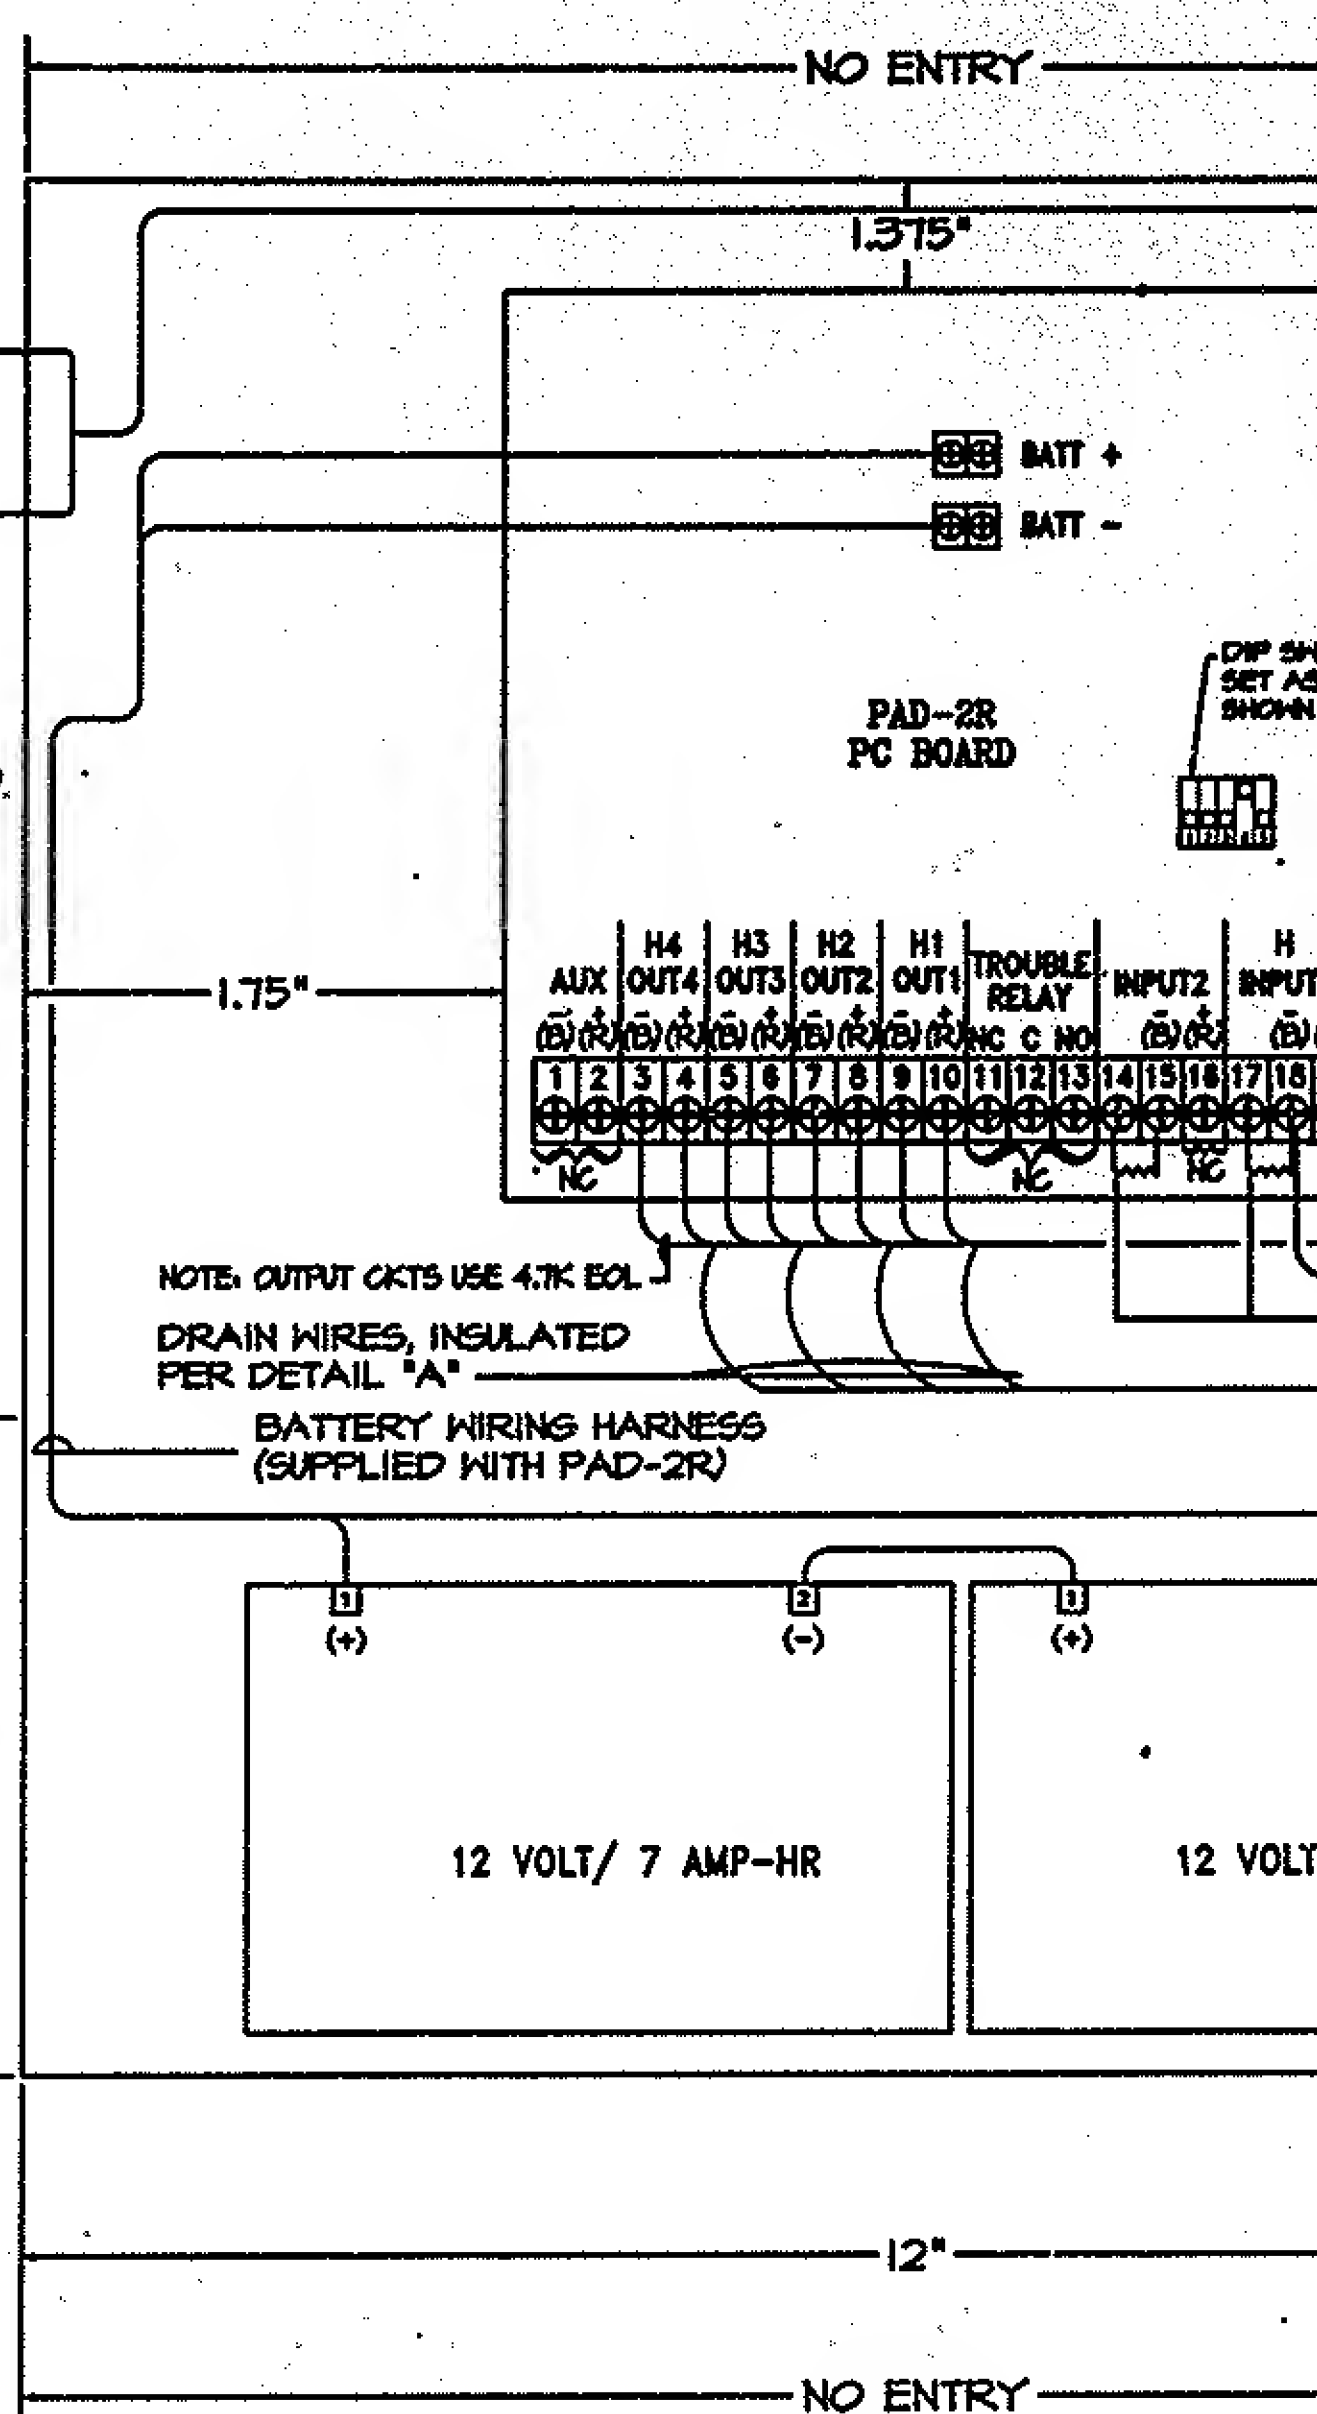

LEGEND	WIRING	NOTES
<p>1. ALL MATERIALS UTILIZED SHALL BE APPROVED FOR USE BY THE ENGINEER. GROUNDING & BONDING REQUIRED - REFER TO PIA DRAWINGS.</p> <p>2. AC POWER WIRING SHALL BE NO. 10MM (WHITE/NEUTRAL, BLACK/NOT, GREEN/GROUND) PER PIA SPECIFICATIONS & DRAWINGS.</p> <p>3. HIGH LEVEL AUDIO, SPEAKER, CONTROL & SOLINOID CIRCUITS SHALL BE UNSHIELDED TWISTED PAIR STP TEFLON PER PIA SPECIFICATIONS & DRAWINGS.</p> <p>4. LOW LEVEL AUDIO, NETWORK, A/D, STROBE, TELEPHONE CIRCUITS SHALL BE SHIELDED TWISTED PAIR STP TEFLON PER PIA SPECIFICATIONS & DRAWINGS.</p> <p>5. ALL WIRING DEVICES, TERMINALS, CONNECTORS, ETC. SHALL BE LISTED FOR THE TYPE WIRE USED, AND IN CONFORMANCE WITH PIA SPECIFICATIONS.</p> <p>6. NO. 10MM POINTS APPROVED SOLID WIRE TERMINAL FOR CONNECTION USE. RANDUIT MODEL # PRO-6P-D TERMINAL & RANDUIT MODEL # GT-550 CONTROLLED CYCLE INSTALLATION TOOL.</p> <p>7. EOL DEVICES SHALL BE NO HATT PATED.</p>	<p>1. ALL MATERIALS UTILIZED SHALL BE APPROVED FOR USE BY THE ENGINEER. GROUNDING & BONDING REQUIRED - REFER TO PIA DRAWINGS.</p> <p>2. AC POWER WIRING SHALL BE NO. 10MM (WHITE/NEUTRAL, BLACK/NOT, GREEN/GROUND) PER PIA SPECIFICATIONS & DRAWINGS.</p> <p>3. HIGH LEVEL AUDIO, SPEAKER, CONTROL & SOLINOID CIRCUITS SHALL BE UNSHIELDED TWISTED PAIR STP TEFLON PER PIA SPECIFICATIONS & DRAWINGS.</p> <p>4. LOW LEVEL AUDIO, NETWORK, A/D, STROBE, TELEPHONE CIRCUITS SHALL BE SHIELDED TWISTED PAIR STP TEFLON PER PIA SPECIFICATIONS & DRAWINGS.</p> <p>5. ALL WIRING DEVICES, TERMINALS, CONNECTORS, ETC. SHALL BE LISTED FOR THE TYPE WIRE USED, AND IN CONFORMANCE WITH PIA SPECIFICATIONS.</p> <p>6. NO. 10MM POINTS APPROVED SOLID WIRE TERMINAL FOR CONNECTION USE. RANDUIT MODEL # PRO-6P-D TERMINAL & RANDUIT MODEL # GT-550 CONTROLLED CYCLE INSTALLATION TOOL.</p> <p>7. EOL DEVICES SHALL BE NO HATT PATED.</p>	<p>1. ALL MATERIALS UTILIZED SHALL BE APPROVED FOR USE BY THE ENGINEER. GROUNDING & BONDING REQUIRED - REFER TO PIA DRAWINGS.</p> <p>2. AC POWER WIRING SHALL BE NO. 10MM (WHITE/NEUTRAL, BLACK/NOT, GREEN/GROUND) PER PIA SPECIFICATIONS & DRAWINGS.</p> <p>3. HIGH LEVEL AUDIO, SPEAKER, CONTROL & SOLINOID CIRCUITS SHALL BE UNSHIELDED TWISTED PAIR STP TEFLON PER PIA SPECIFICATIONS & DRAWINGS.</p> <p>4. LOW LEVEL AUDIO, NETWORK, A/D, STROBE, TELEPHONE CIRCUITS SHALL BE SHIELDED TWISTED PAIR STP TEFLON PER PIA SPECIFICATIONS & DRAWINGS.</p> <p>5. ALL WIRING DEVICES, TERMINALS, CONNECTORS, ETC. SHALL BE LISTED FOR THE TYPE WIRE USED, AND IN CONFORMANCE WITH PIA SPECIFICATIONS.</p> <p>6. NO. 10MM POINTS APPROVED SOLID WIRE TERMINAL FOR CONNECTION USE. RANDUIT MODEL # PRO-6P-D TERMINAL & RANDUIT MODEL # GT-550 CONTROLLED CYCLE INSTALLATION TOOL.</p> <p>7. EOL DEVICES SHALL BE NO HATT PATED.</p>

